clients logo

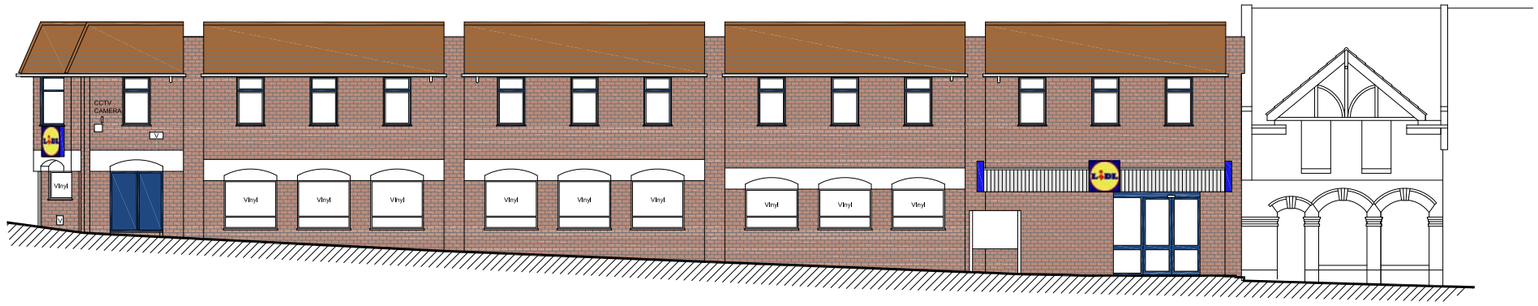

EXISTING FRONT ELEVATION

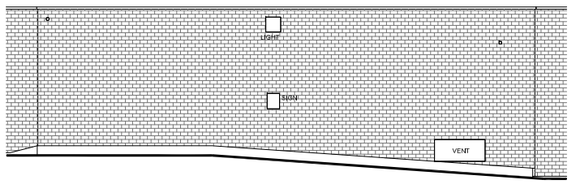

EXISTING REAR SIDE ELEVATION

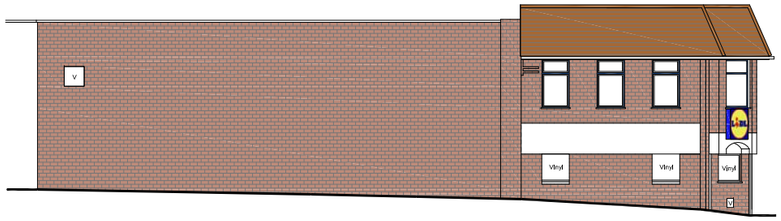

EXISTING SIDE ELEVATION

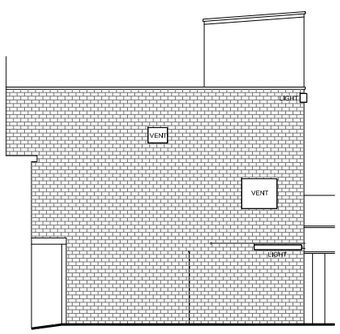

EXISTING SIDE ELEVATION

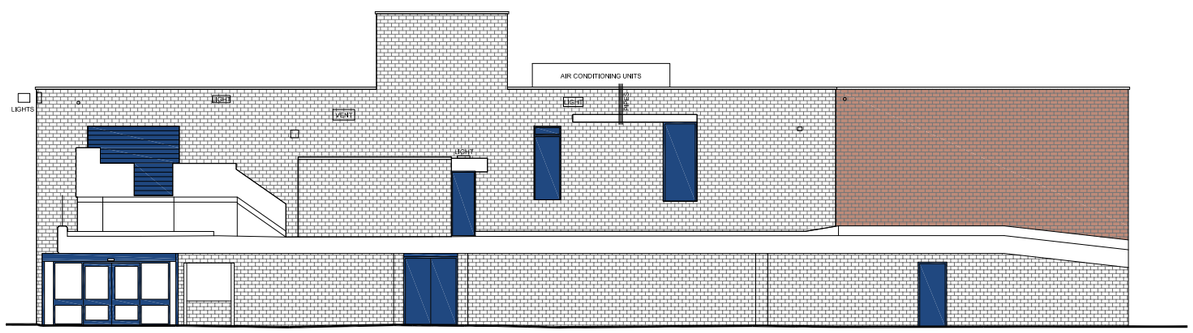

EXISTING REAR ELEVATION

REV	DATE	DESCRIPTION	BY
4	16.04.15	External lights, vents, A/C units, added to elevations	WW
3	15.04.15	Additional elevations added as requested	JC
2	10.04.15	Existing side elevation shown as requested & Vinyl indicated	WW
1	07.04.15	Rear elevation shown as requested	WW

IN CASE OF DOUBT OR DISCREPANCIES PLEASE REFER TO ARCHITECT FOR INSTRUCTIONS.
DRAWING AND SUITABILITY NUMBERS IN ACCORDANCE WITH BS1192:2007.
THIS DRAWING SHOULD NOT BE SCALED.
THIS DRAWING IS COPYRIGHT.

SUITABILITY NUMBER KEY:

WIP
- S0 - Work in Progress*

SHARED
- S1 - Fit for co-ordination**
- S2 - Fit for information
- S3 - Fit for internal review and comment
- S4 - Fit for construction approval

DOCUMENTATION
- D1 - Fit for costing
- D2 - Fit for tender
- D3 - Fit for contractor design
- D4 - Fit for manufacture/ procurement

DOCUMENTATION - SIGN-OFF
- A - Fit for construction
- B - Fit for construction, with comments
- C - Comprehensive revisions needed

ARCHIVE
- AB - As Built
- FC - Final Construction

* For internal pre-issue usage only.
** For model file usage only.

4th Floor, Greyfriars House
Greyfriars Road, Cardiff CF10 3AL

Tel: 029 2055 8900 Fax: 029 2039 9592
www.boyesrees.co.uk

Registered office. As above Reg No. 295 1683 (England & Wales)

PROJECT TITLE:
LIDL STORE AT HIGH STREET
FOOTSCRAY
DA14 5HJ

DRAWING TITLE:
EXISTING ELEVATIONS

DRAWN BY:	WW	SCALE:	1:200 @ A3
JOB NO:	5430	DATE:	24.03.2015

SUITABILITY:	S0	REVISION:	4

PROJECT	ORIGIN.	VOLUME	LEVEL	TYPE	DISCIP.	NUMBER
5430	BR	V01	ZZ	DR	A	020002

CAD Reference: R:\5430 Proj\Arch\5430 LIDL Footscray\A_Architectural\1_Drawings\A_Architectural Drawings.dwg