clients logo

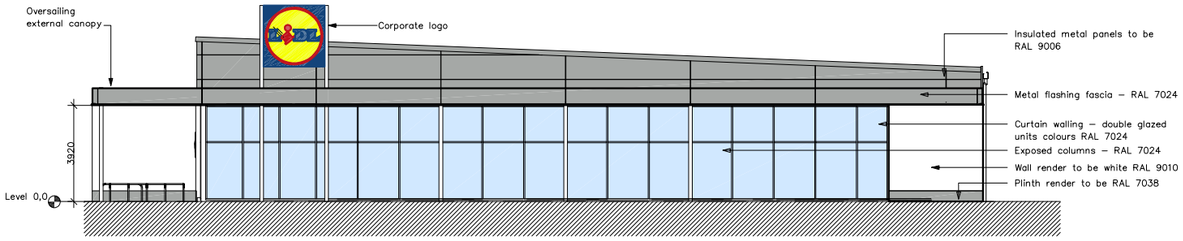

SOUTH WEST ELEVATION

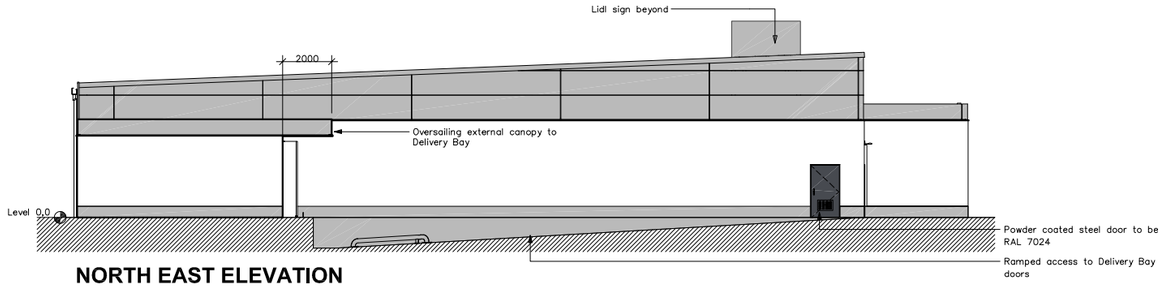

NORTH EAST ELEVATION

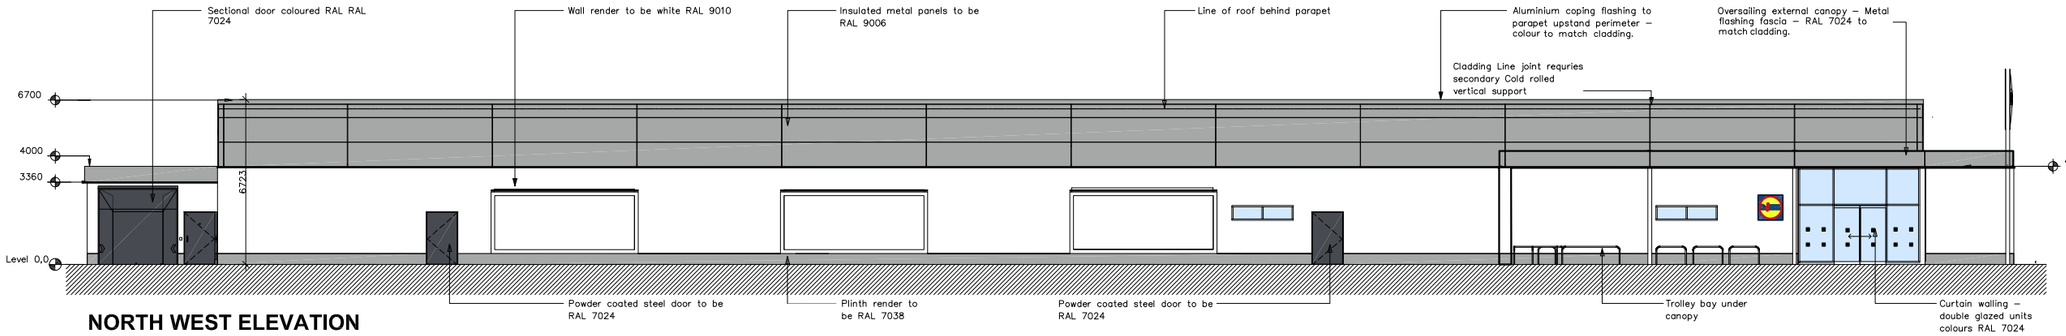

NORTH WEST ELEVATION

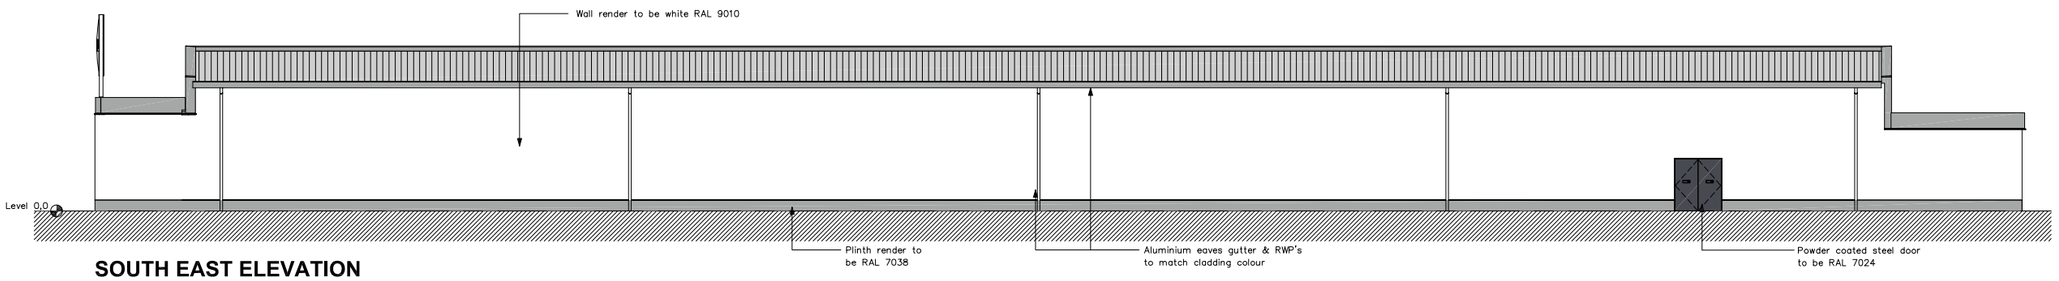

SOUTH EAST ELEVATION

Scale 1:250

0 1 5 10

REV	DATE	DESCRIPTION	BY

IN CASE OF DOUBT OR DISCREPANCIES PLEASE REFER TO ARCHITECT FOR INSTRUCTIONS.
DRAWING AND SUITABILITY NUMBERS IN ACCORDANCE WITH BS1192:2007.
THIS DRAWING SHOULD NOT BE SCALED.
THIS DRAWING IS COPYRIGHT.

SUITABILITY NUMBER KEY:

WIP
- S0 - Work in Progress*

SHARED
- S1 - Fit for co-ordination**
- S2 - Fit for information
- S3 - Fit for internal review and comment
- S4 - Fit for construction approval

DOCUMENTATION
- D1 - Fit for costing
- D2 - Fit for tender
- D3 - Fit for contractor design
- D4 - Fit for manufacture/ procurement

DOCUMENTATION - SIGN-OFF
- A - Fit for construction
- B - Fit for construction, with comments
- C - Comprehensive revisions needed

ARCHIVE
- AB - As Built
- FC - Final Construction

* For internal pre-issue usage only.
** For model file usage only.

boyesREES
4th Floor, Greyfriars House
Greyfriars Road, Cardiff CF10 3AL
Tel: 029 2055 8900 Fax: 029 2039 9592
www.boyesrees.co.uk
Registered office. As above Reg No. 295 1683 (England & Wales)

PROJECT TITLE:
Proposed Lidl store at
Foots Cray High Street
Sidcup
Kent
DA14 5HJ

DRAWING TITLE:
Proposed Elevations

DRAWN BY:	RB	SCALE:	1:250 @ A3
JOB NO:	5430	DATE:	JUN 2017

SUITABILITY:	S0	REVISION:	-

PROJECT	ORIGIN.	VOLUME	LEVEL	TYPE	DISCIP.	NUMBER
5430	BR	V01	00	DR	A	020001

CAD Reference: Y:\Projects\5430 Foots Cray High Street, Sidcup\Revit\5430 Proposed Store.rvt
Plotted at 1:250 on A3 Landscape at 27/06/2017