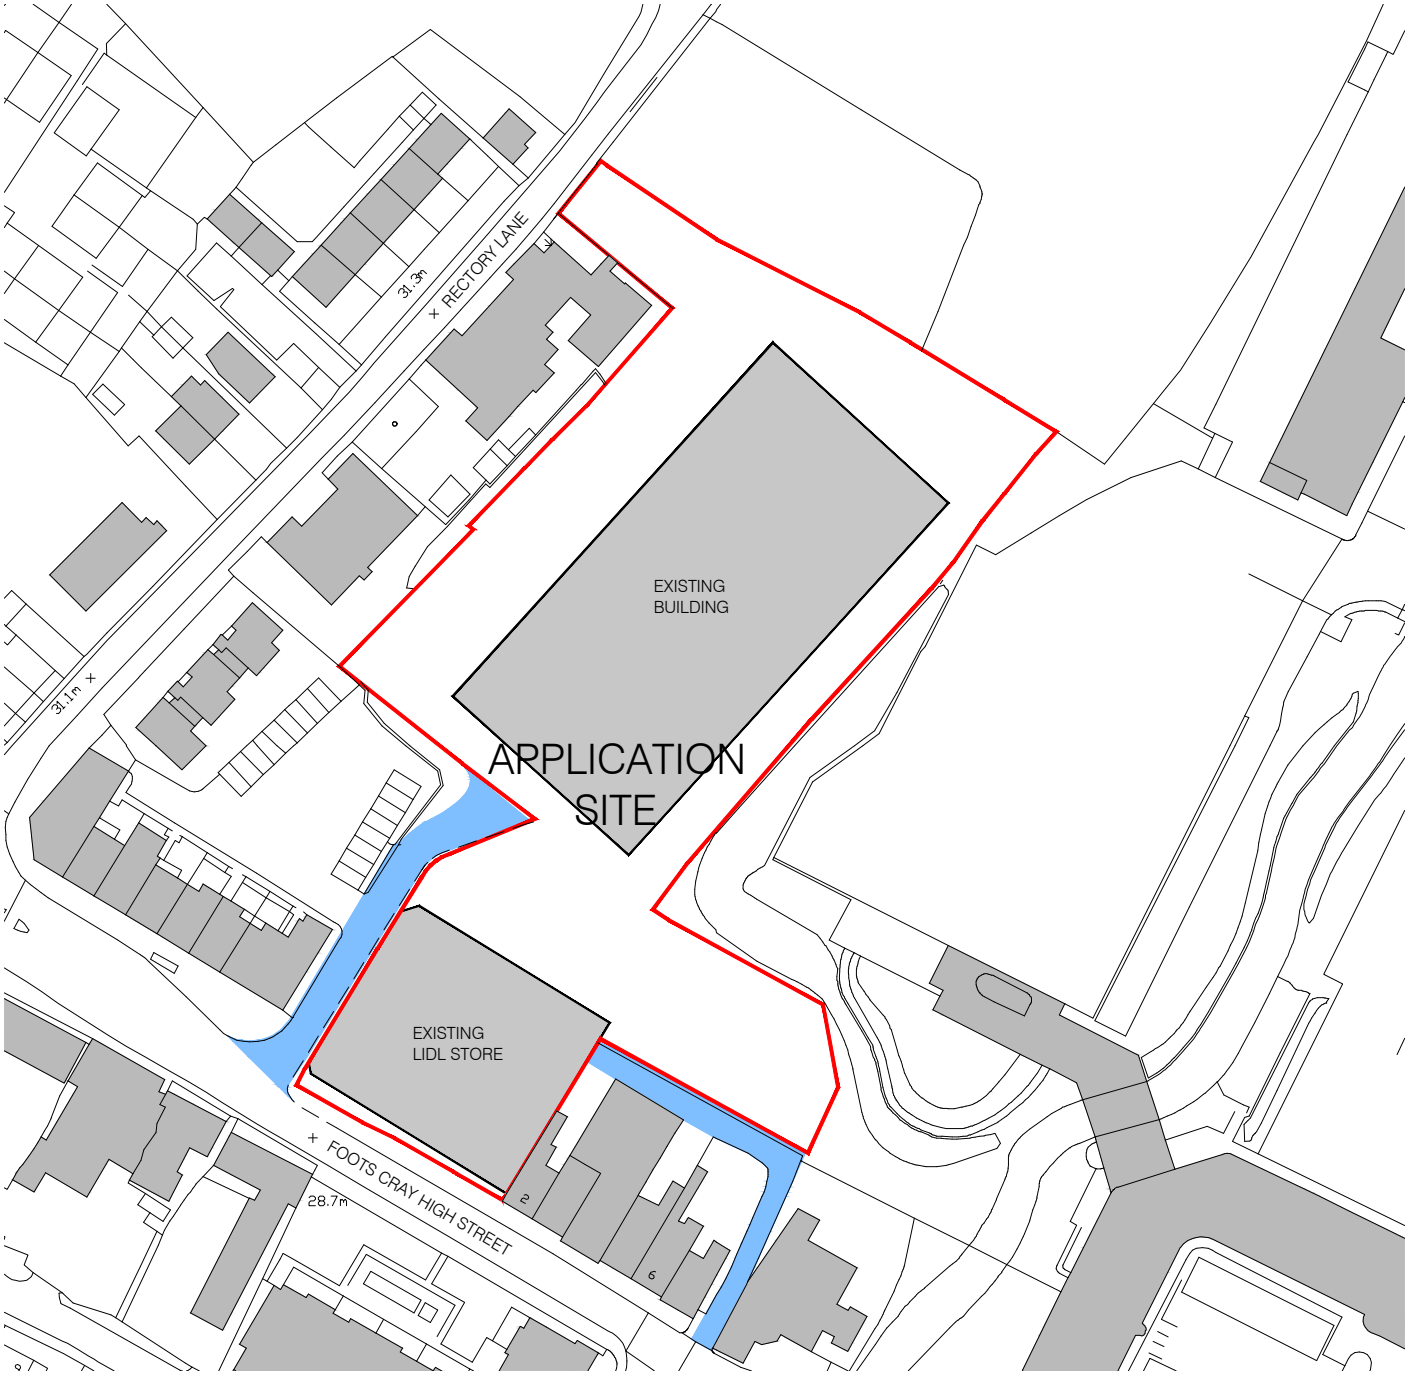

N

1:1250 0 62.5m 125m

clients logo

KEY

Application Site Boundary

Right of Way to the Benefit of the Application Site and Others

REV	DATE	DESCRIPTION	BY

IN CASE OF DOUBT OR DISCREPANCIES PLEASE REFER TO ARCHITECT FOR INSTRUCTIONS.
DRAWING AND SUITABILITY NUMBERS IN ACCORDANCE WITH BS1192:2007.
THIS DRAWING SHOULD NOT BE SCALED.
THIS DRAWING IS COPYRIGHT.

SUITABILITY NUMBER KEY:

WIP
- S0 - Work in Progress*

SHARED
- S1 - Fit for co-ordination**
- S2 - Fit for information
- S3 - Fit for internal review and comment
- S4 - Fit for construction approval

DOCUMENTATION
- D1 - Fit for costing
- D2 - Fit for tender
- D3 - Fit for contractor design
- D4 - Fit for manufacture/ procurement

DOCUMENTATION - SIGN-OFF
- A - Fit for construction
- B - Fit for construction, with comments
- C - Comprehensive revisions needed

ARCHIVE
- AB - As Built
- FC - Final Construction

* For internal pre-issue usage only.
** For model file usage only.

boyesrees architects

4th Floor, Greyfriars House
Greyfriars Road, Cardiff CF10 3AL

Tel: 029 2055 8900 Fax: 029 2039 9592
www.boyesrees.co.uk

Registered office. As above Reg No. 295 1683 (England & Wales)

PROJECT TITLE:
Proposed Lidl store at
Foots Cray High Street
Sidcup
Kent
DA14 5HJ

DRAWING TITLE:
Site Location Plan

DRAWN BY:	AW	SCALE:	1:500 @ A4
JOB NO:	5430	DATE:	MAR. 17

SUITABILITY:	S0	REVISION:	-

PROJECT	ORIGIN.	VOLUME	LEVEL	TYPE	DISCIP.	NUMBER
5430	BR	V01	00	DR	A	090001

CAD Reference: N:\04 GD Projects\5430 Lidl Footscray\00_Architectural\1_Design\04_Sketch\5430-BR4-090001 Site Location Plan Current.dwg