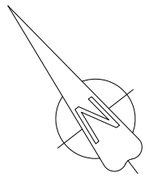

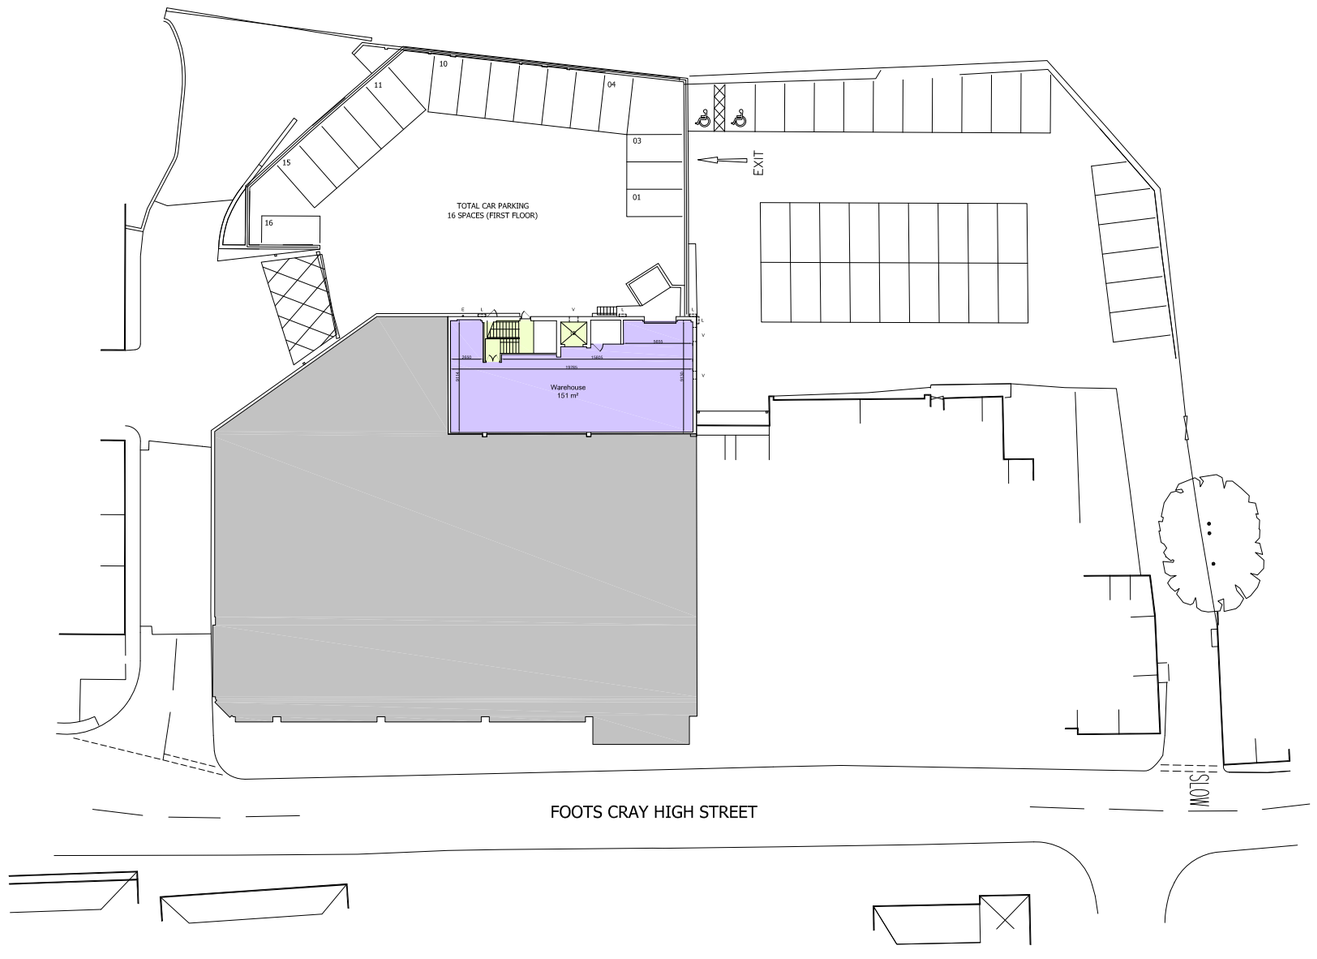

clients logo

KEY

GROUND FLOOR

Store Sales Area:	845 m²
Warehouse Area:	162 m²
Welfare Area:	38 m²
Circulation Area:	50 m²
Freezer:	28 m²

FIRST FLOOR

Warehouse Area:	151 m²
Circulation Area:	16 m²

Store GF G.I.A:	1150 m²
Store FF G.I.A:	167 m²
Lidl Store Total G.I.A:	1317 m²

SERVICES

L	Existing Light
C	Existing CCTV position
V	Existing vent
E	Existing conduits

CAR PARKING

Standard Spaces GF:	59 Spaces
Standard Spaces FF:	16 Spaces
Disabled Spaces:	2 Spaces
Total Parking:	77 Spaces

REV	DATE	DESCRIPTION	BY
5	22.04.15	Key updated (car parking numbers)	WW
4	21.04.15	North point and road name shown on site plan	WW
3	20.04.15	Drawing cleaned up to clients comments	WW
2	16.04.15	Drawing updated to relfect changes made to existing store plans	WW
1	09.04.15	Drawing scale changed, and updated drawings to reflect others	WW

IN CASE OF DOUBT OR DISCREPANCIES PLEASE REFER TO ARCHITECT FOR INSTRUCTIONS.
DRAWING AND SUITABILITY NUMBERS IN ACCORDANCE WITH BS1192:2007.
THIS DRAWING SHOULD NOT BE SCALED.
THIS DRAWING IS COPYRIGHT.

SUITABILITY NUMBER KEY:

WIP
- S0 - Work in Progress*

SHARED
- S1 - Fit for co-ordination**
- S2 - Fit for information
- S3 - Fit for internal review and comment
- S4 - Fit for construction approval

DOCUMENTATION
- D1 - Fit for costing
- D2 - Fit for tender
- D3 - Fit for contractor design
- D4 - Fit for manufacture/ procurement

DOCUMENTATION - SIGN-OFF
- A - Fit for construction
- B - Fit for construction, with comments
- C - Comprehensive revisions needed

ARCHIVE
- AB - As Built
- FC - Final Construction

* For internal pre-issue usage only.
** For model file usage only.

boyesrees

4th Floor, Greyfriars House
Greyfriars Road, Cardiff CF10 3AL

Tel: 029 2055 8900 Fax: 029 2039 9592
www.boyesrees.co.uk

Registered office. As above Reg
No. 295 1683 (England & Wales)

PROJECT TITLE:
Proposed Lidl store at
Foots Cray High Street
Sidcup
Kent
DA14 5HJ

DRAWING TITLE:
Existing Site Plan
First Floor

DRAWN BY:	WW	SCALE:	1:500 @ A3
JOB NO:	5430	DATE:	20.03.15

SUITABILITY:	S0	REVISION:	5

PROJECT	ORIGIN.	VOLUME	LEVEL	TYPE	DISCIP.	NUMBER
5430	BR	V01	01	DR	A	010005

CAD Reference: P:\Live CAD Projects\5430 Footscray Rd_Sidcup\Revit\5430_Footscray Rd_Sidcup_Central.rvt