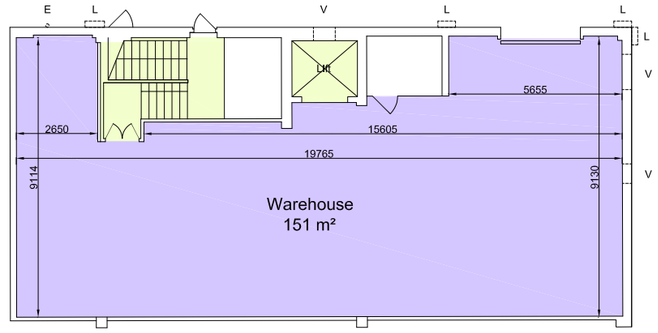

First Floor Plan

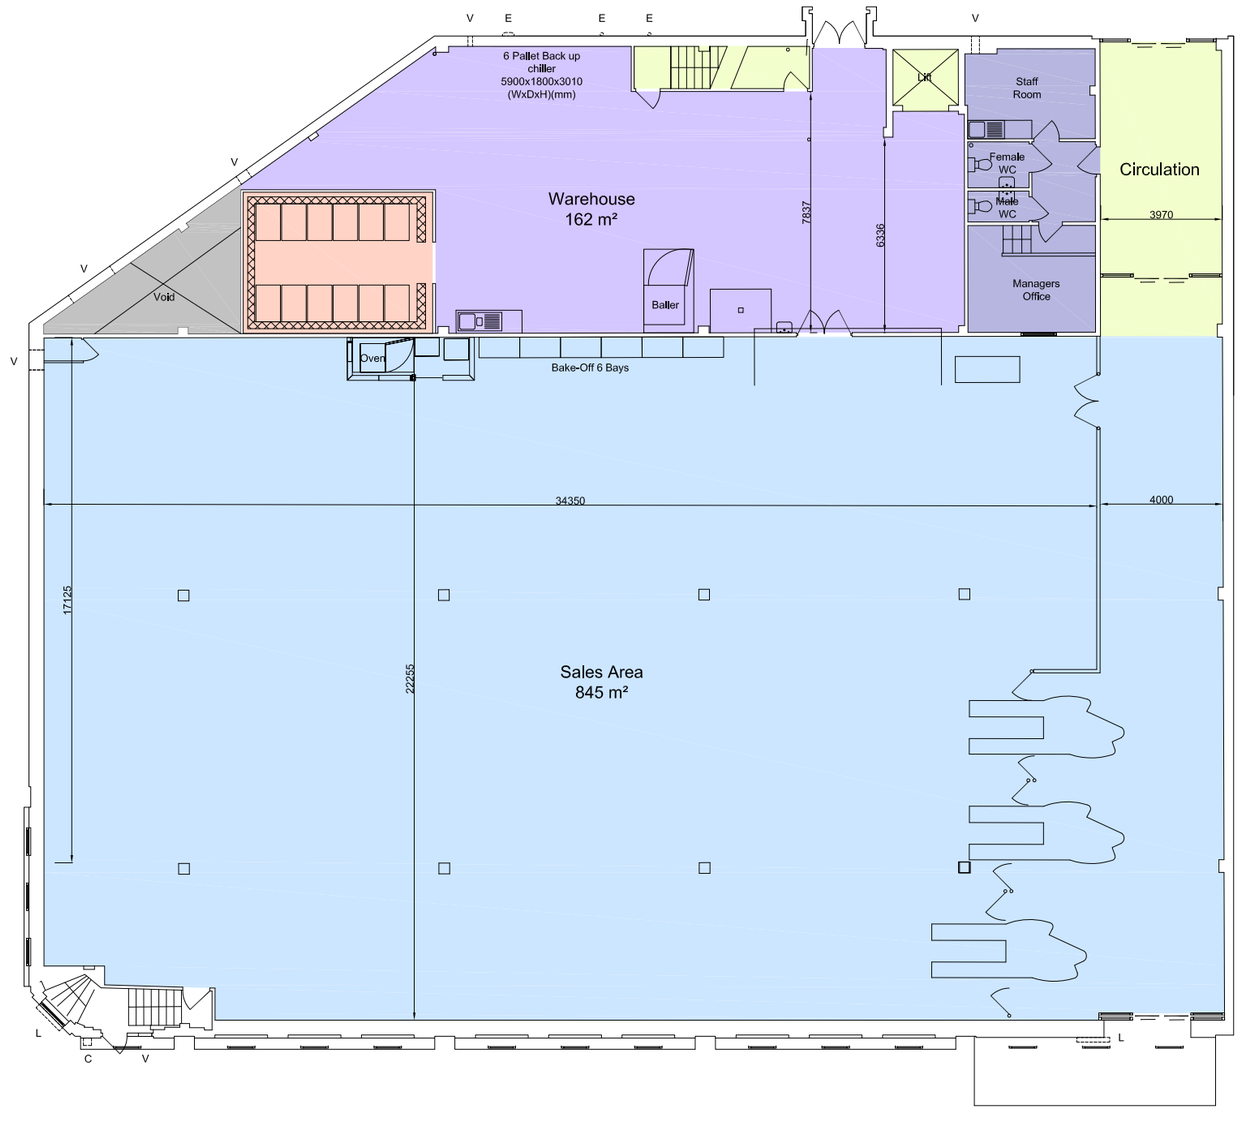

Ground Floor Plan

clients logo

KEY

GROUND FLOOR

	Store Sales Area:	845 m²
	Warehouse Area:	162 m²
	Welfare Area:	38 m²
	Circulation Area:	50 m²
	Freezer:	28 m²

FIRST FLOOR

	Warehouse Area:	151 m²
	Circulation Area:	16 m²

Store GF G.I.A:	1150 m²
Store FF G.I.A:	167 m²
Lidl Store Total G.I.A:	1317 m²

SERVICES

L	Existing Light
C	Existing CCTV position
V	Existing vent
E	Existing conduits

REV	DATE	DESCRIPTION	BY
4	15.04.15	Drawing amended to clients comments	JC
3	14.04.15	Drawing title amended.	JC
2	09.04.15	Drawing amended to clients comments	WW
1	23.03.15	Drawing amended to clients comments	WW

IN CASE OF DOUBT OR DISCREPANCIES PLEASE REFER TO ARCHITECT FOR INSTRUCTIONS.
DRAWING AND SUITABILITY NUMBERS IN ACCORDANCE WITH BS1192:2007.
THIS DRAWING SHOULD NOT BE SCALED.
THIS DRAWING IS COPYRIGHT.

SUITABILITY NUMBER KEY:

WIP
- S0 - Work in Progress*

SHARED
- S1 - Fit for co-ordination**
- S2 - Fit for information
- S3 - Fit for internal review and comment
- S4 - Fit for construction approval

DOCUMENTATION
- D1 - Fit for costing
- D2 - Fit for tender
- D3 - Fit for contractor design
- D4 - Fit for manufacture/ procurement

DOCUMENTATION - SIGN-OFF
- A - Fit for construction
- B - Fit for construction, with comments
- C - Comprehensive revisions needed

ARCHIVE
- AB - As Built
- FC - Final Construction

* For internal pre-issue usage only.
** For model file usage only.

4th Floor, Greyfriars House
Greyfriars Road, Cardiff CF10 3AL

Tel: 029 2055 8900 Fax: 029 2039 9592
www.boyesrees.co.uk

Registered office. As above Reg No. 295 1683 (England & Wales)

PROJECT TITLE:
Proposed Lidl store at
Foots Cray High Street
Sidcup
Kent
DA14 5HJ

DRAWING TITLE:
Existing Store Plan

DRAWN BY:	WW	SCALE:	1:200 @ A3
JOB NO:	5430	DATE:	20.03.15

SUITABILITY:	S0	REVISION:	4

PROJECT	ORIGIN.	VOLUME	LEVEL	TYPE	DISCIP.	NUMBER
5430	BR	V01	ZZ	DR	A	010006

CAD Reference: R:\LIDL\2 Projects\5430 LIDL Foots Cray\4_Architectural\1_Dwg\Proj_Sheets\5430-BR-A-010006-S0-4.dwg